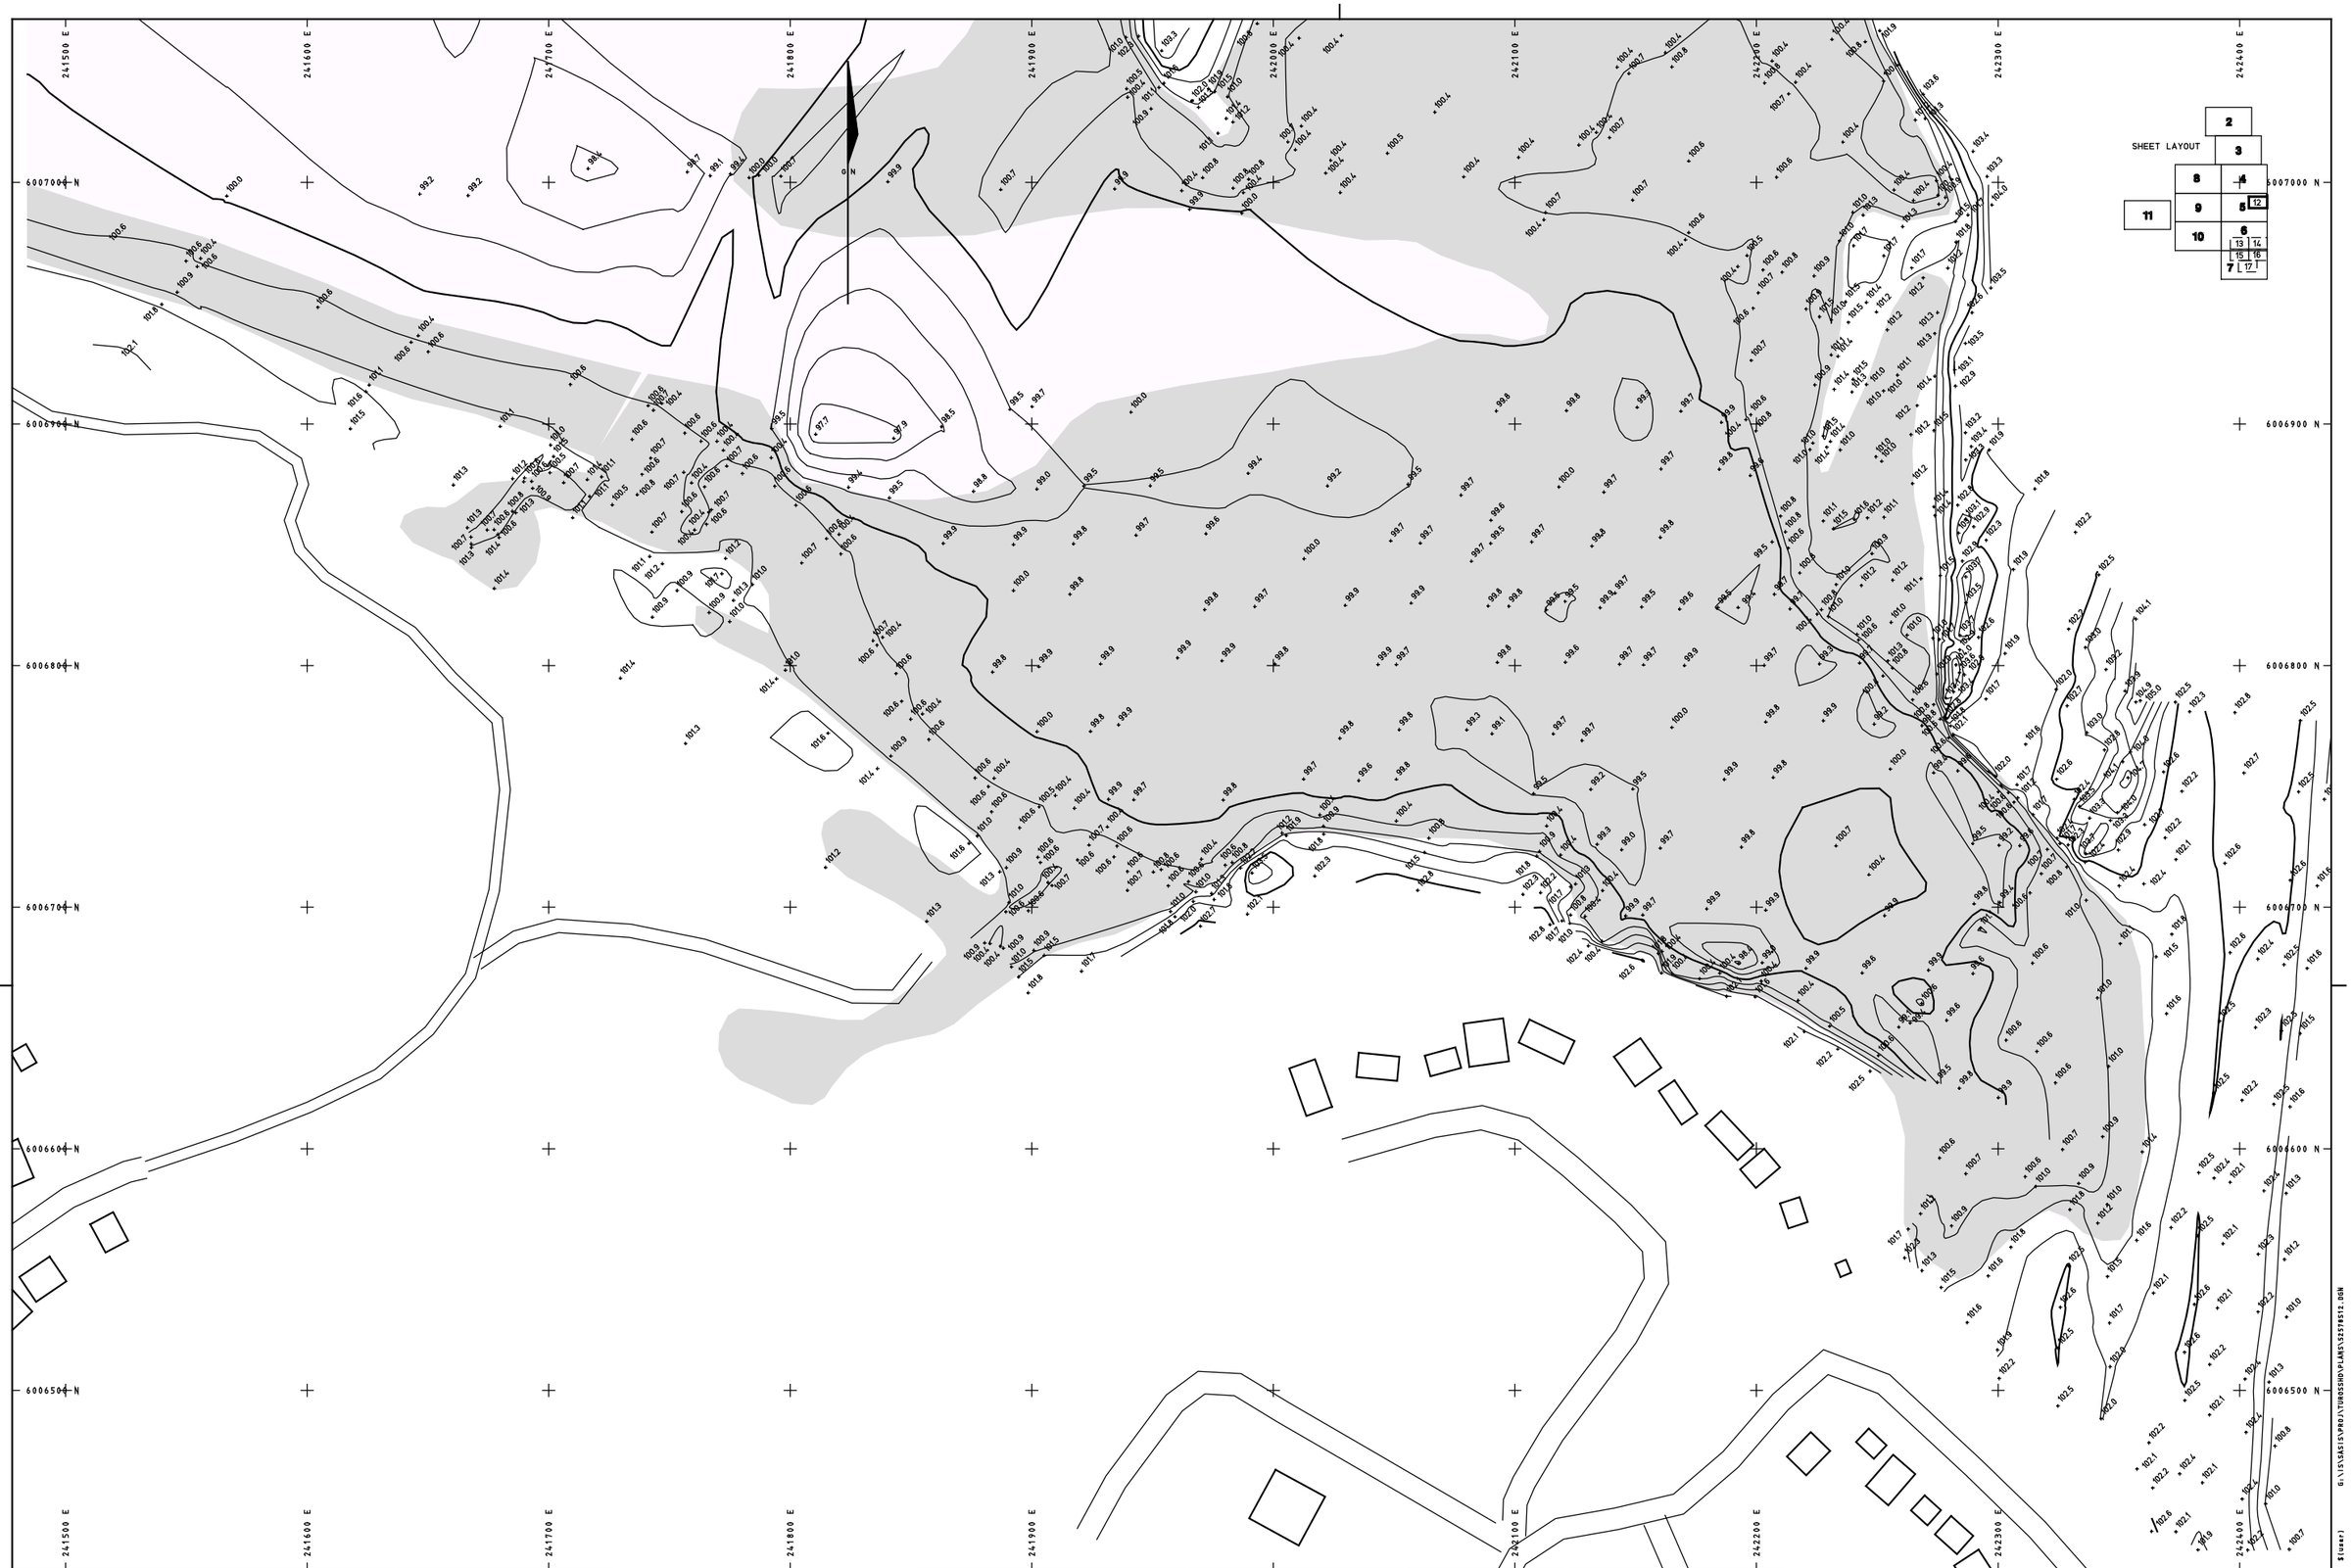

MK	DETAILS OF AMENDMENTS	APPROVED	DATE

© CROWN COPYRIGHT 1998
MINISTER FOR PUBLIC WORKS AND SERVICES NEW SOUTH WALES
DICK PERSSON DIRECTOR GENERAL

DATUM: 100 METRES BELOW A.H.D.

ORIGIN OF LEVELS SSM 38864 HEIGHT 132.935

CAUTION
THIS PLAN HAS BEEN PRODUCED AT THE SCALE/S SHOWN BELOW FOR THE PURPOSE OF HYDROGRAPHIC SURVEY AND SHOULD NOT BE USED FOR ANY OTHER PURPOSE.

0 10 20 40 60 80 100
REDUCTION RATIO 1:1,000 METRES

CO-ORDINATES	- AMG ZONE 56
CONTOUR INTERVAL	- 0.5 METRE
SURVEYOR	- STEVE MURRAY
SURVEY DATE/S	- APRIL 1994
CADD OPERATOR	- B. WOOD
JOB CONTROLLER	- A.R. GORDON
FILE REFERENCE	- 10.009.783
JOB INSTRUCTION	- FB63

D|P|W|S
NSW DEPARTMENT OF PUBLIC WORKS AND SERVICES

SURVEYING AND SPATIAL INFORMATION SERVICES
LEVEL 14 McKELL BUILDING
2-24 RAWSON PLACE SYDNEY
TEL: (02) 9372 7907 FAX: (02) 9372 7922

VERIFIED -
VALIDATED -
MANAGER -

COILA LAKE, TUROSS LAKE & TUROSS RIVER HYDROGRAPHIC SURVEY

COILA LAKE AREA

SHEET No 12
No IN SET 17
PLAN ROOM CAT No 52578

31 JAN 2049 12:02:03 $(name) G:\15\5251\PROJ\TUROSSSD\PLANS\52578512.DGN